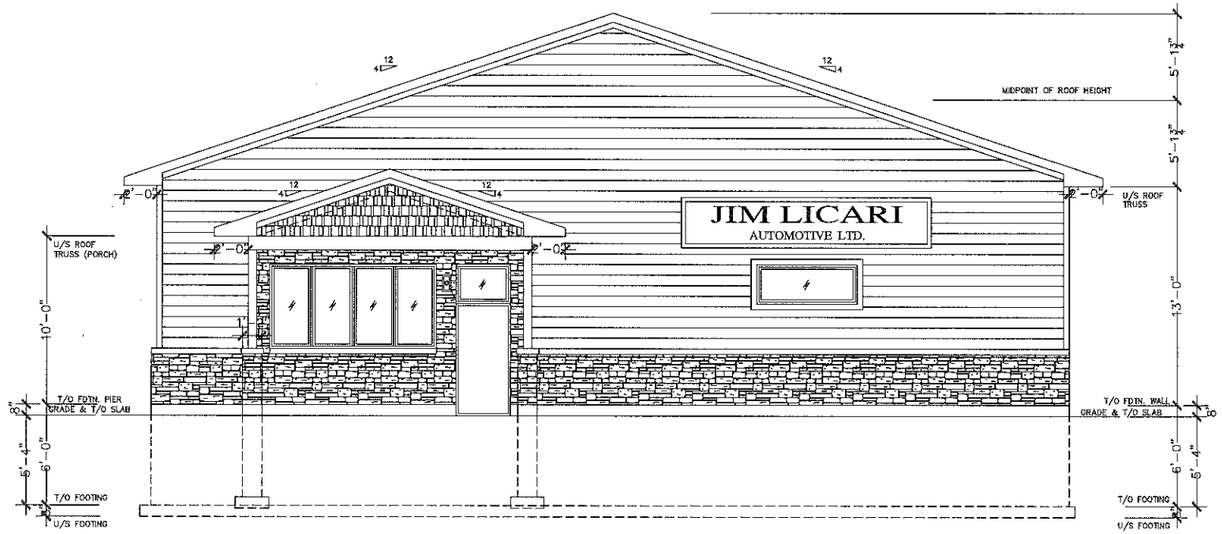

FRONT ELEVATION
SCALE: ¼" = 1'-0"

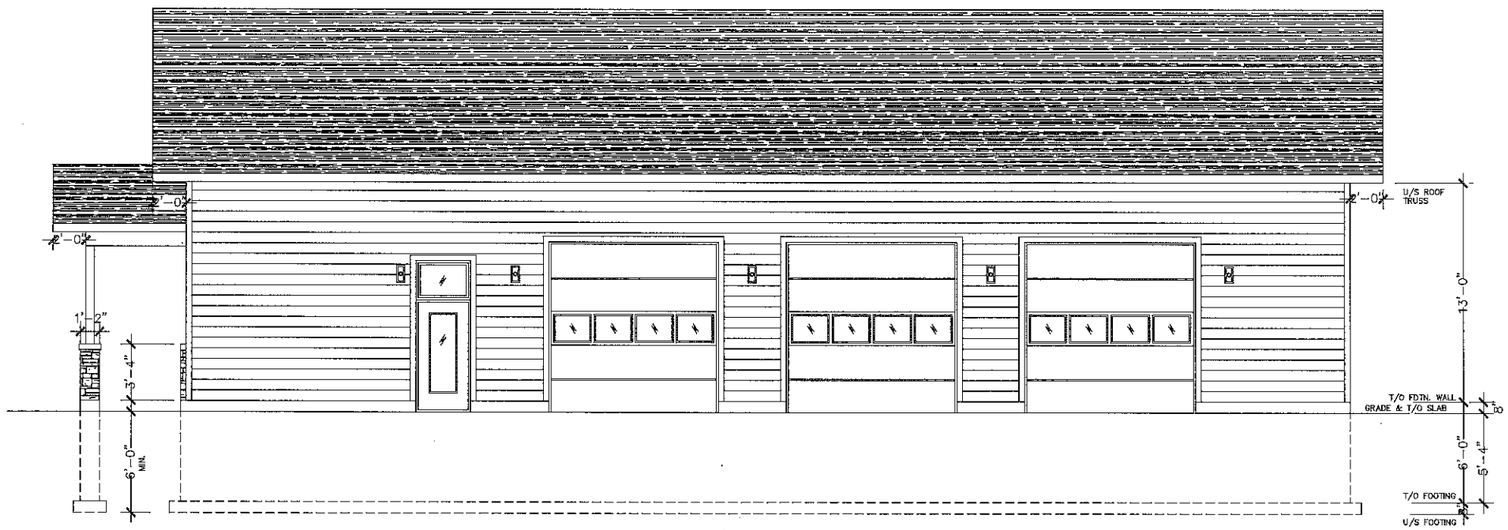

RIGHT ELEVATION
SCALE: ¼" = 1'-0"

TREVITECH CONSULTING LTD

SEAL

DATE:	DESCRIPTION:	REV.

ARCHITECT:

A: DETAIL NO.
B: SHEET NO.
D: ON SHEET NO.

CLIENT: JIM LICARI
ADDRESS: HOOPER ST. / ROE ST
CITY: CARLETON PLACE, ONT
LOT:

PROJECT:
LICARI REPAIR GARAGE

TITLE:
ELEVATIONS #1

DRAWN BY: PMT
DESIGNED BY: PMT
APPROVED BY: PMT

SCALE: ¼" = 1'-0"
DATE: 12.4.18

PROJECT NO.
TTE-0418-009 - PRO - 01

A03

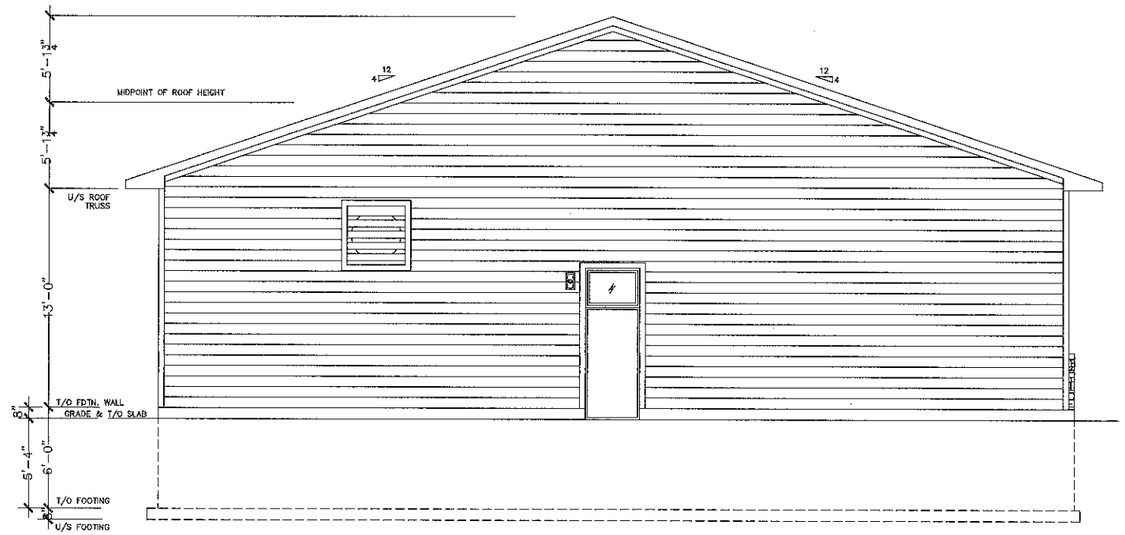

REAR ELEVATION
SCALE: ¼" = 1'-0"

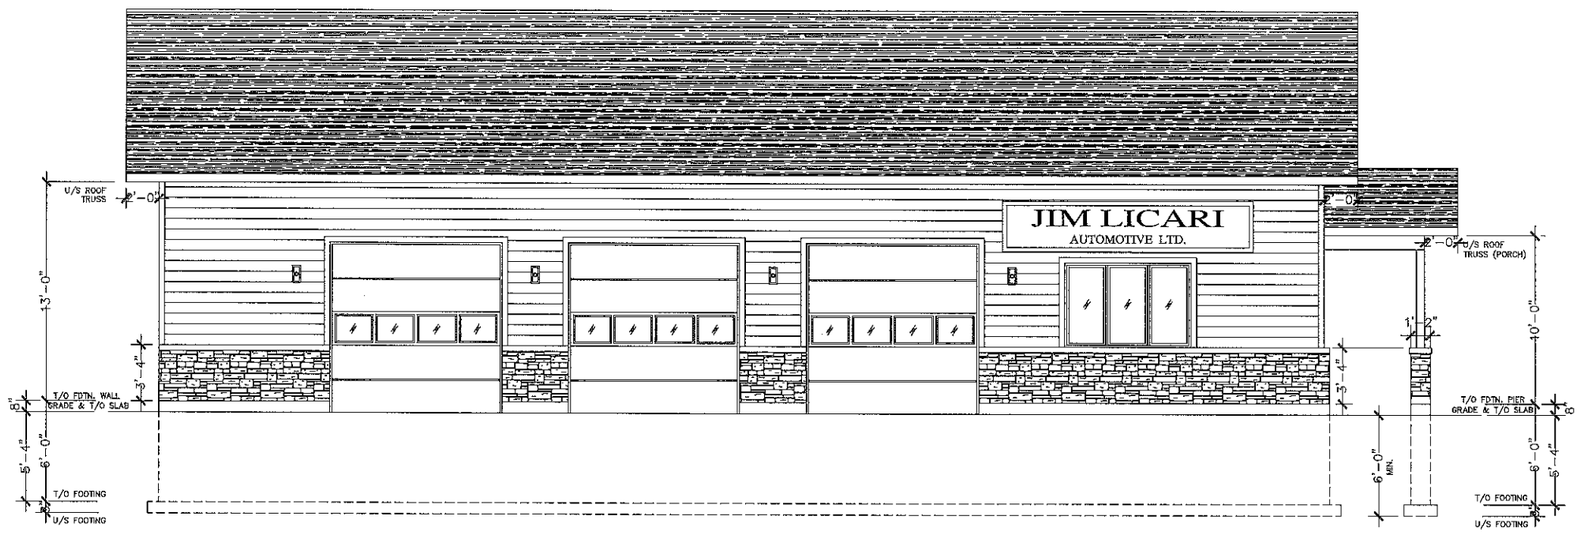

LEFT ELEVATION
SCALE: ¼" = 1'-0"

TREVITECH CONSULTING LTD

SEAL

DATE:	DESCRIPTION:	REV.

ARCHITECT:

A: DETAIL NO.
B: SHEET NO.
D: ON SHEET NO.

CLIENT: JIM LICARI
ADDRESS: HOOPER ST. / ROE ST
CITY: CARLETON PLACE, ONT
LOT:

PROJECT: LICARI REPAIR GARAGE

TITLE: ELEVATIONS #2

DRAWN BY: PMT
DESIGNED BY: PMT
APPROVED BY: PMT

SCALE: ¼" = 1'-0"
DATE: 12.4.18

PROJECT NO. TTE-0418-009 - PRO - 01

A04