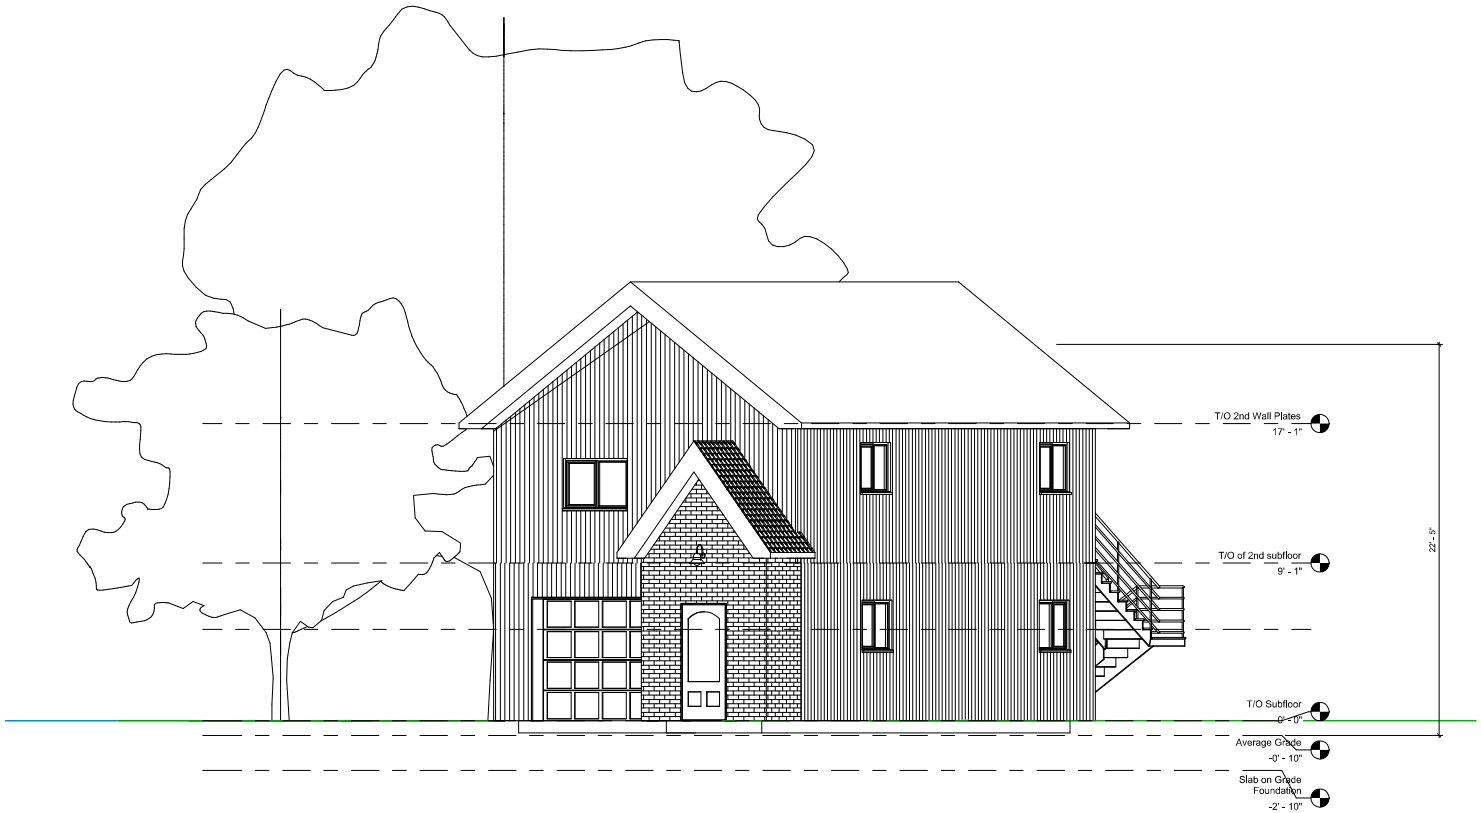

1 **North Elevation**
1 : 40

BUILD IT 360

Rev	Description	Date

PROJECT
32 MacArthur Ave

TITLE
North Elevation

CLIENT
Meredith Alexander

DRAWN BY	CHECKED BY	DATE
K. Houle	.	09/25/24

SCALE (@ A1)	PROJECT NUMBER
1 : 40	2

DRAWING NUMBER	REV
S1.1	

2024-10-01 10:51:34 AM