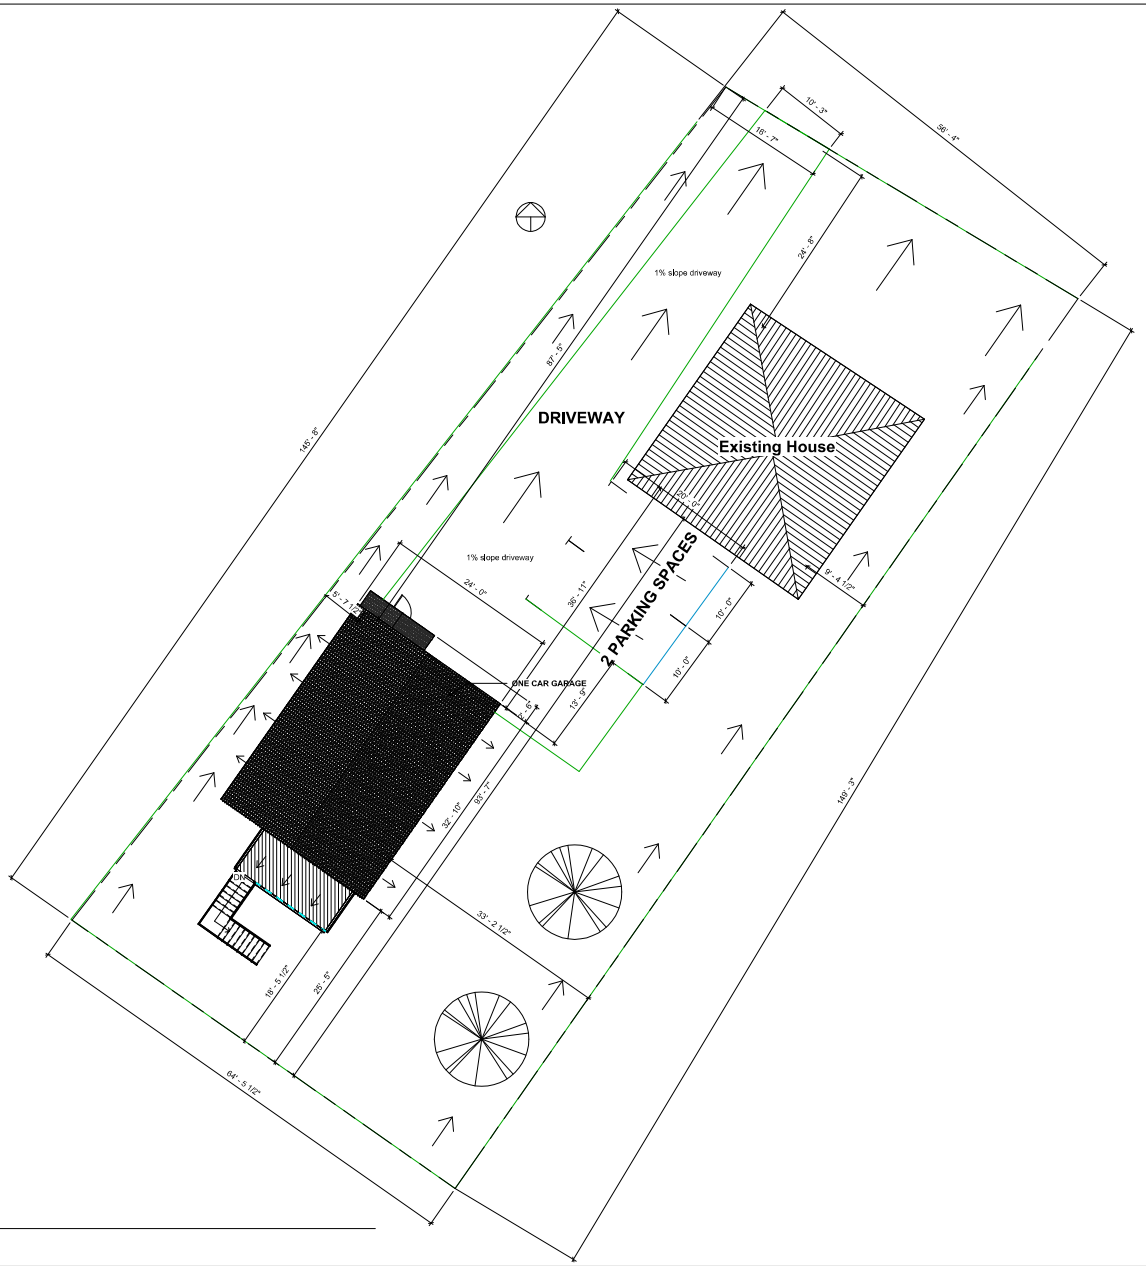

1 **Site**
1/8" = 1'-0"

BUILD IT 360

Rev	Description	Date

PROJECT
32 MacArthur Ave

TITLE
Drainage and Grading Plan

CLIENT
Meredith Alexander

DRAWN BY	CHECKED BY	DATE
K. Houle	Checker	09/25/24

SCALE (@ A1)	PROJECT NUMBER
1/8" = 1'-0"	2

DRAWING NUMBER	REV
D1.0	

2024-10-01 10:51:33 AM