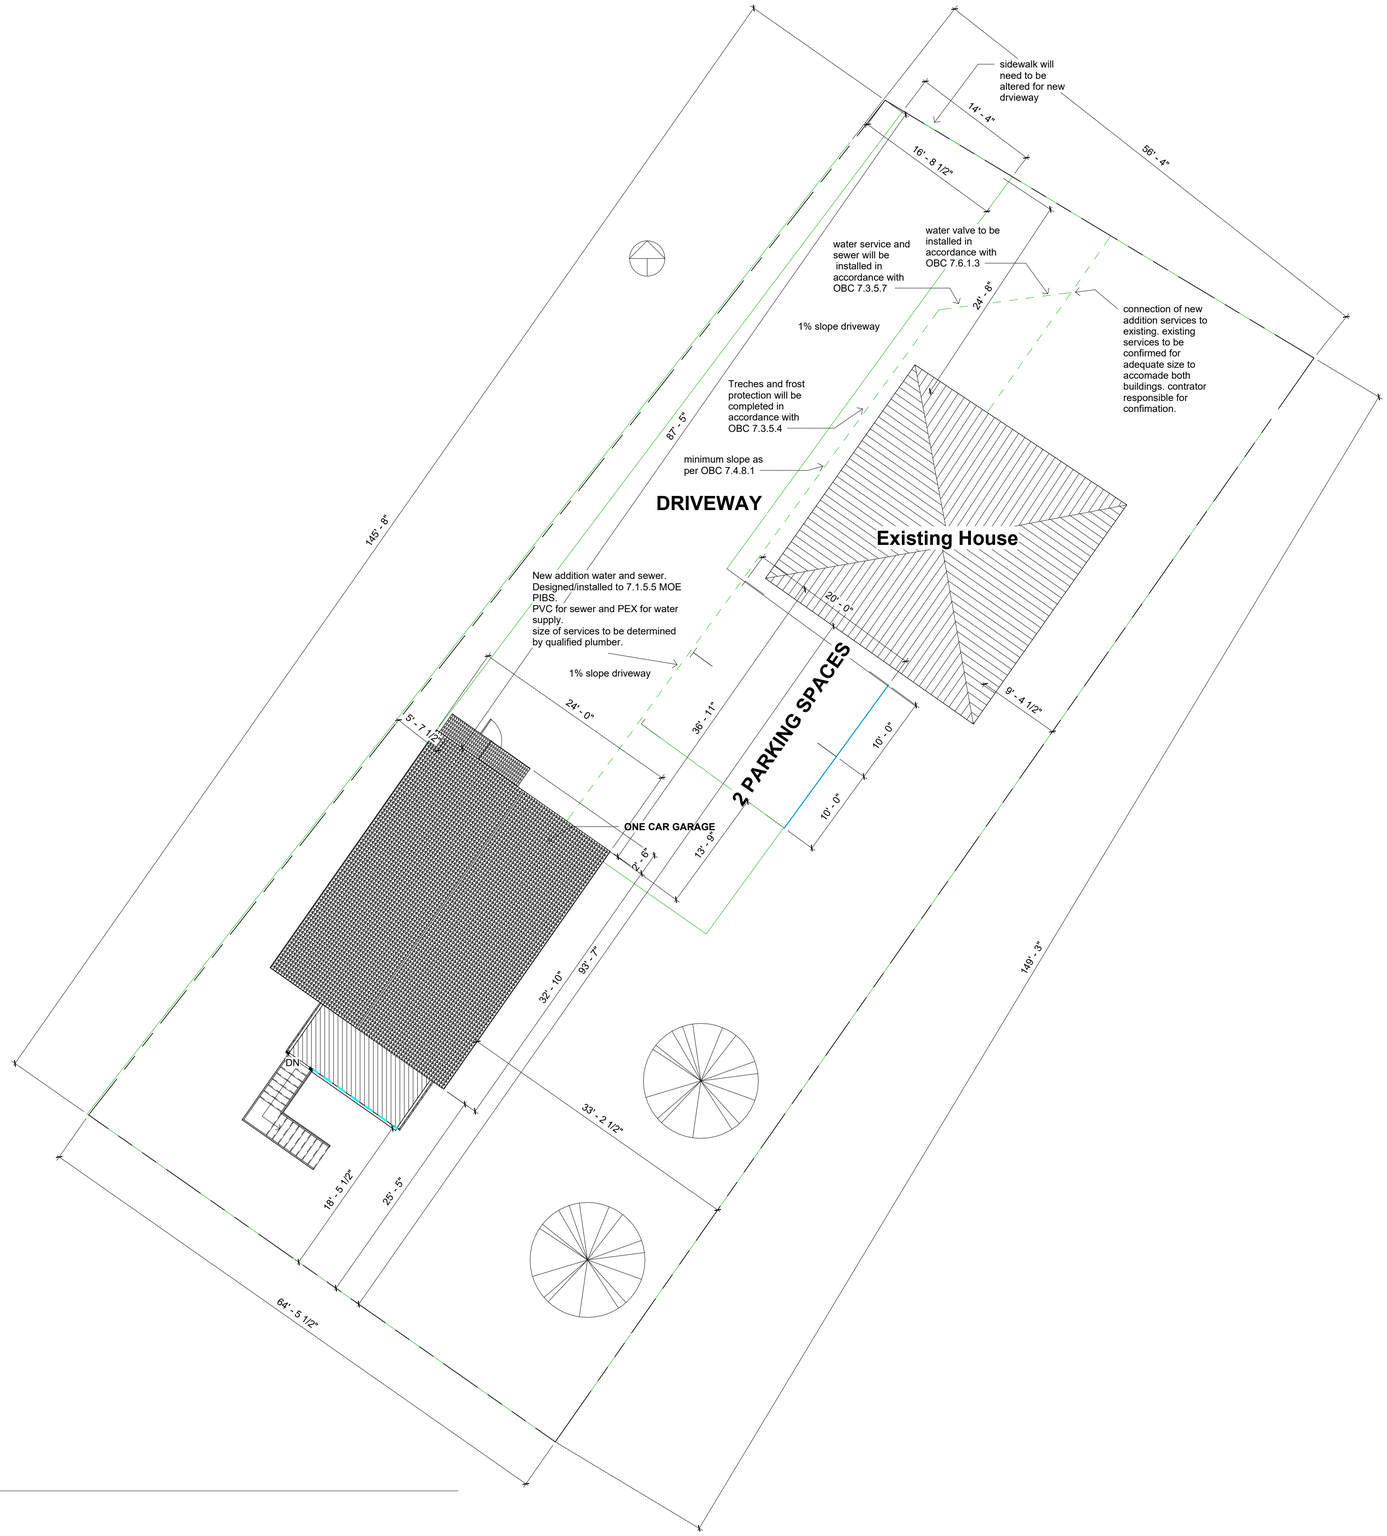

1 **Site Plan**
1/8" = 1'-0"

BUILD IT 360

Rev	Description	Date

PROJECT
32 MacArthur Ave

TITLE
Site Plan

CLIENT
Meredith Alexander

DRAWN BY	CHECKED BY	DATE
K. Houle	Checker	09/25/24

SCALE (@ A1)	PROJECT NUMBER
1/8" = 1'-0"	2

DRAWING NUMBER	REV
S1.0	

2024-10-09 10:37:40 AM