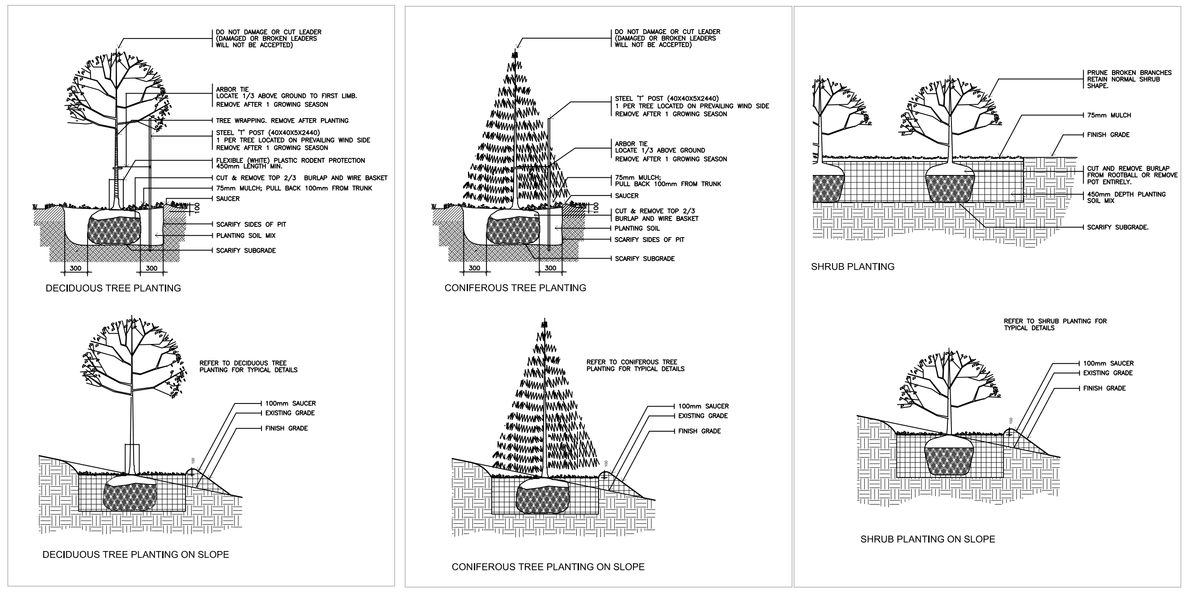

1 L1.01 PLANTING DETAILS (TYPICAL) NTS

PLANT MATERIAL SCHEDULE

CODE	BOTANICAL NAME	COMMON NAME	QTY.	SIZE	REMARKS
DECIDUOUS TREES					
AC	AMELANCHIER CANADENSIS	SHADBLOW SERVICEBERRY	5	60mm cal	B&B, Single Stem
AFJ	ACER x FREEMANII JEFFERSRED	AUTUMN BLAZE MAPLE	6	60mm cal	B&B, Single Stem
AR	ACER RUBRUM	RED MAPLE	3	60mm cal	B&B, Single Stem
AS	ACER SACCHARUM	SUGAR MAPLE	4	60mm cal	B&B, Single Stem
CO	CELTIS OCCIDENTALIS	COMMON HACKBERRY	3	60mm cal	B&B, Single Stem
GBA	GINKGO BILOBA 'AUTUMN GOLD'	AUTUMN GOLD MAIDENHAIR TREE	2	60mm cal	B&B, Single Stem
GT	GLEDITSIA TRIACANTHOS SKYLINE	SKYLINE HONEYLOCUST	4	60mm cal	B&B, Single Stem
MS	MALUS SPRING SNOW	SPRING SNOW CRABAPPLE	4	60mm cal	B&B, Single Stem
QM	QUERCUS MACROCARPA	BUR OAK	6	60mm cal	B&B, Single Stem
QR	QUERCUS RUBRA	RED OAK	2	60mm cal	B&B, Single Stem
SR	SYRINGA RETICULATA 'IVORY SILK'	IVORY SILK JAPANESE TREE LILAC	5	60mm cal	B&B, Single Stem
CONIFEROUS TREES					
PG	PICEA GLAUCA	WHITE SPRUCE	10	200 cm ht	B&B
PN	PINUS NIGRA	AUSTRIAN PINE	7	200 cm ht	B&B
PP	PICEA PUNGENS	COLORADO GREEN SPRUCE	11	200 cm ht	B&B
PSt	PINUS STROBUS	WHITE PINE	8	200 cm ht	B&B
SHRUBS					
AC2	AMELANCHIER CANADENSIS	DOWNY SERVICEBERRY	5	150cm ht	B&B, multi-stem
AP	AESCULUS PARVIFLORA	BOTTLEBRUSH BUCKEYE	50	50cm ht	potted, 100cm o/c
CAlt	CORNUS ALTERNIFOLIA	PAGODA DOGWOOD	4	150cm ht.	B&B, multi-stem
CR	CORNUS RACEMOSA	GRAY DOGWOOD	30	50cm ht	potted, 100cm o/c
CS	CORNUS SERICEA	RED OSIER DOGWOOD	79	50cm ht	potted, 100cm o/c
HAA	HYDRANGEA ARBORESCENS ANNABELLE	ANNABELLE HYDRANGEA	10	50cm ht	potted, 100cm o/c
HAG	HYDRANGEA ARBORESCENS GRANDIFLORA	SNOWHILL HYDRANGEA	12	50cm ht	potted, 100cm o/c
HPG	HYDRANGEA PANICULATA GRANDIFLORA	PEE GEE HYDRANGEA	24	50cm ht	potted, 100cm o/c
JCF	JUNIPERUS CHINENSIS 'FAIRVIEW'	FAIRVIEW JUNIPER	7	125cm ht	potted, 100cm o/c
PhV	PHILADELPHUS X VIRGINALIS	MOCKORANGE	11	50cm ht	potted, 100cm o/c
PM	PINUS MUGO MUGHUS	MUGHO PINE	20	50cm ht	potted, 100cm o/c
PO	PHYSOCARPUS OPULIFOLIUS	COMMON NINEBARK	5	50cm ht	potted, 100cm o/c
POG	PHYSOCARPUS OPULIFOLIUS DART'S GOLD	DART'S GOLD NINEBARK	8	50cm ht	potted, 100cm o/c
PON	PHYSOCARPUS OPULIFOLIUS NANUS	DWARF NINEBARK	48	50cm ht	potted, 100cm o/c
RAu	RIBES AUREUM	FLOWERING CURRANT	13	50cm ht	potted, 100cm o/c
RB	ROSA BLANDA	SHRUB ROSE	48	50cm ht	potted,100cm o/c
SJAW	SPIRAEA JAPONICA ANTHONY WATERER	ANTHONY WATERER SPIREA	8	50cm ht	potted, 100cm o/c
SJF	SPIRAEA JAPONICA 'FROEBELII'	FROEBEL SPIREA	19	50cm ht	potted, 100cm o/c
SPM	SYRINGA X PRESTONIAE 'MINUET'	MINUET LILAC	134	50cm ht	potted, 100cm o/c
ST	SPIRAEA TRILOBATA	DWARF VANHOUTTEI SPIREA	29	50cm ht	potted, 100cm o/c
VD	VIBURNUM DENTATUM	ARROWWOOD	21	50cm ht	potted, 100cm o/c
VL	VIBURNUM LENTAGO	NANNYBERRY	1	150cm ht	B&B, multi-stem
WF	WEIGELA FLORIDA 'POLKA'	POLKA WEIGELA	19	50cm ht	potted, 100cm o/c
PERENNIALS					
Hel	HELIOPSIS helianthoides 'Tuscan Sun'	TUSCAN SUNFLOWER	78	15 cm pot	plant 60cm o/c
ORNAMENTAL GRASSES					
Cal	CALAMAGROSTIS x acutiflora 'Karl Foerster'	KARL FOERSTER REED GRASS	35	15cm pot	plant 75cm o/c
Spo	SPOROBOLUS heterolepis	PRAIRE DROPSEED	56	15cm pot	plant 75cm o/c

KEY PLAN N.T.S.

LEGEND / SYMBOL

- PROPOSED DECIDUOUS TREE DETAIL 1/L1.01
- PROPOSED CONIFEROUS TREE DETAIL 1/L1.01
- PROPOSED DECIDUOUS MULTI-STEM ACCENT SHRUB DETAIL 1/L1.01
- PROPOSED SHRUBS, PERENNIALS, ORNAMENTAL GRASSES DETAIL 1/L1.01
- PROPOSED LOW MODULAR SEGMENTAL DOUBLE-SIDED LANDSCAPE WALL DETAIL 2/L1.01
- PROPOSED UNIT PAVING
- PROPOSED BENCH
- PROPOSED BICYCLE PARKING SPACES PROVIDED: 50

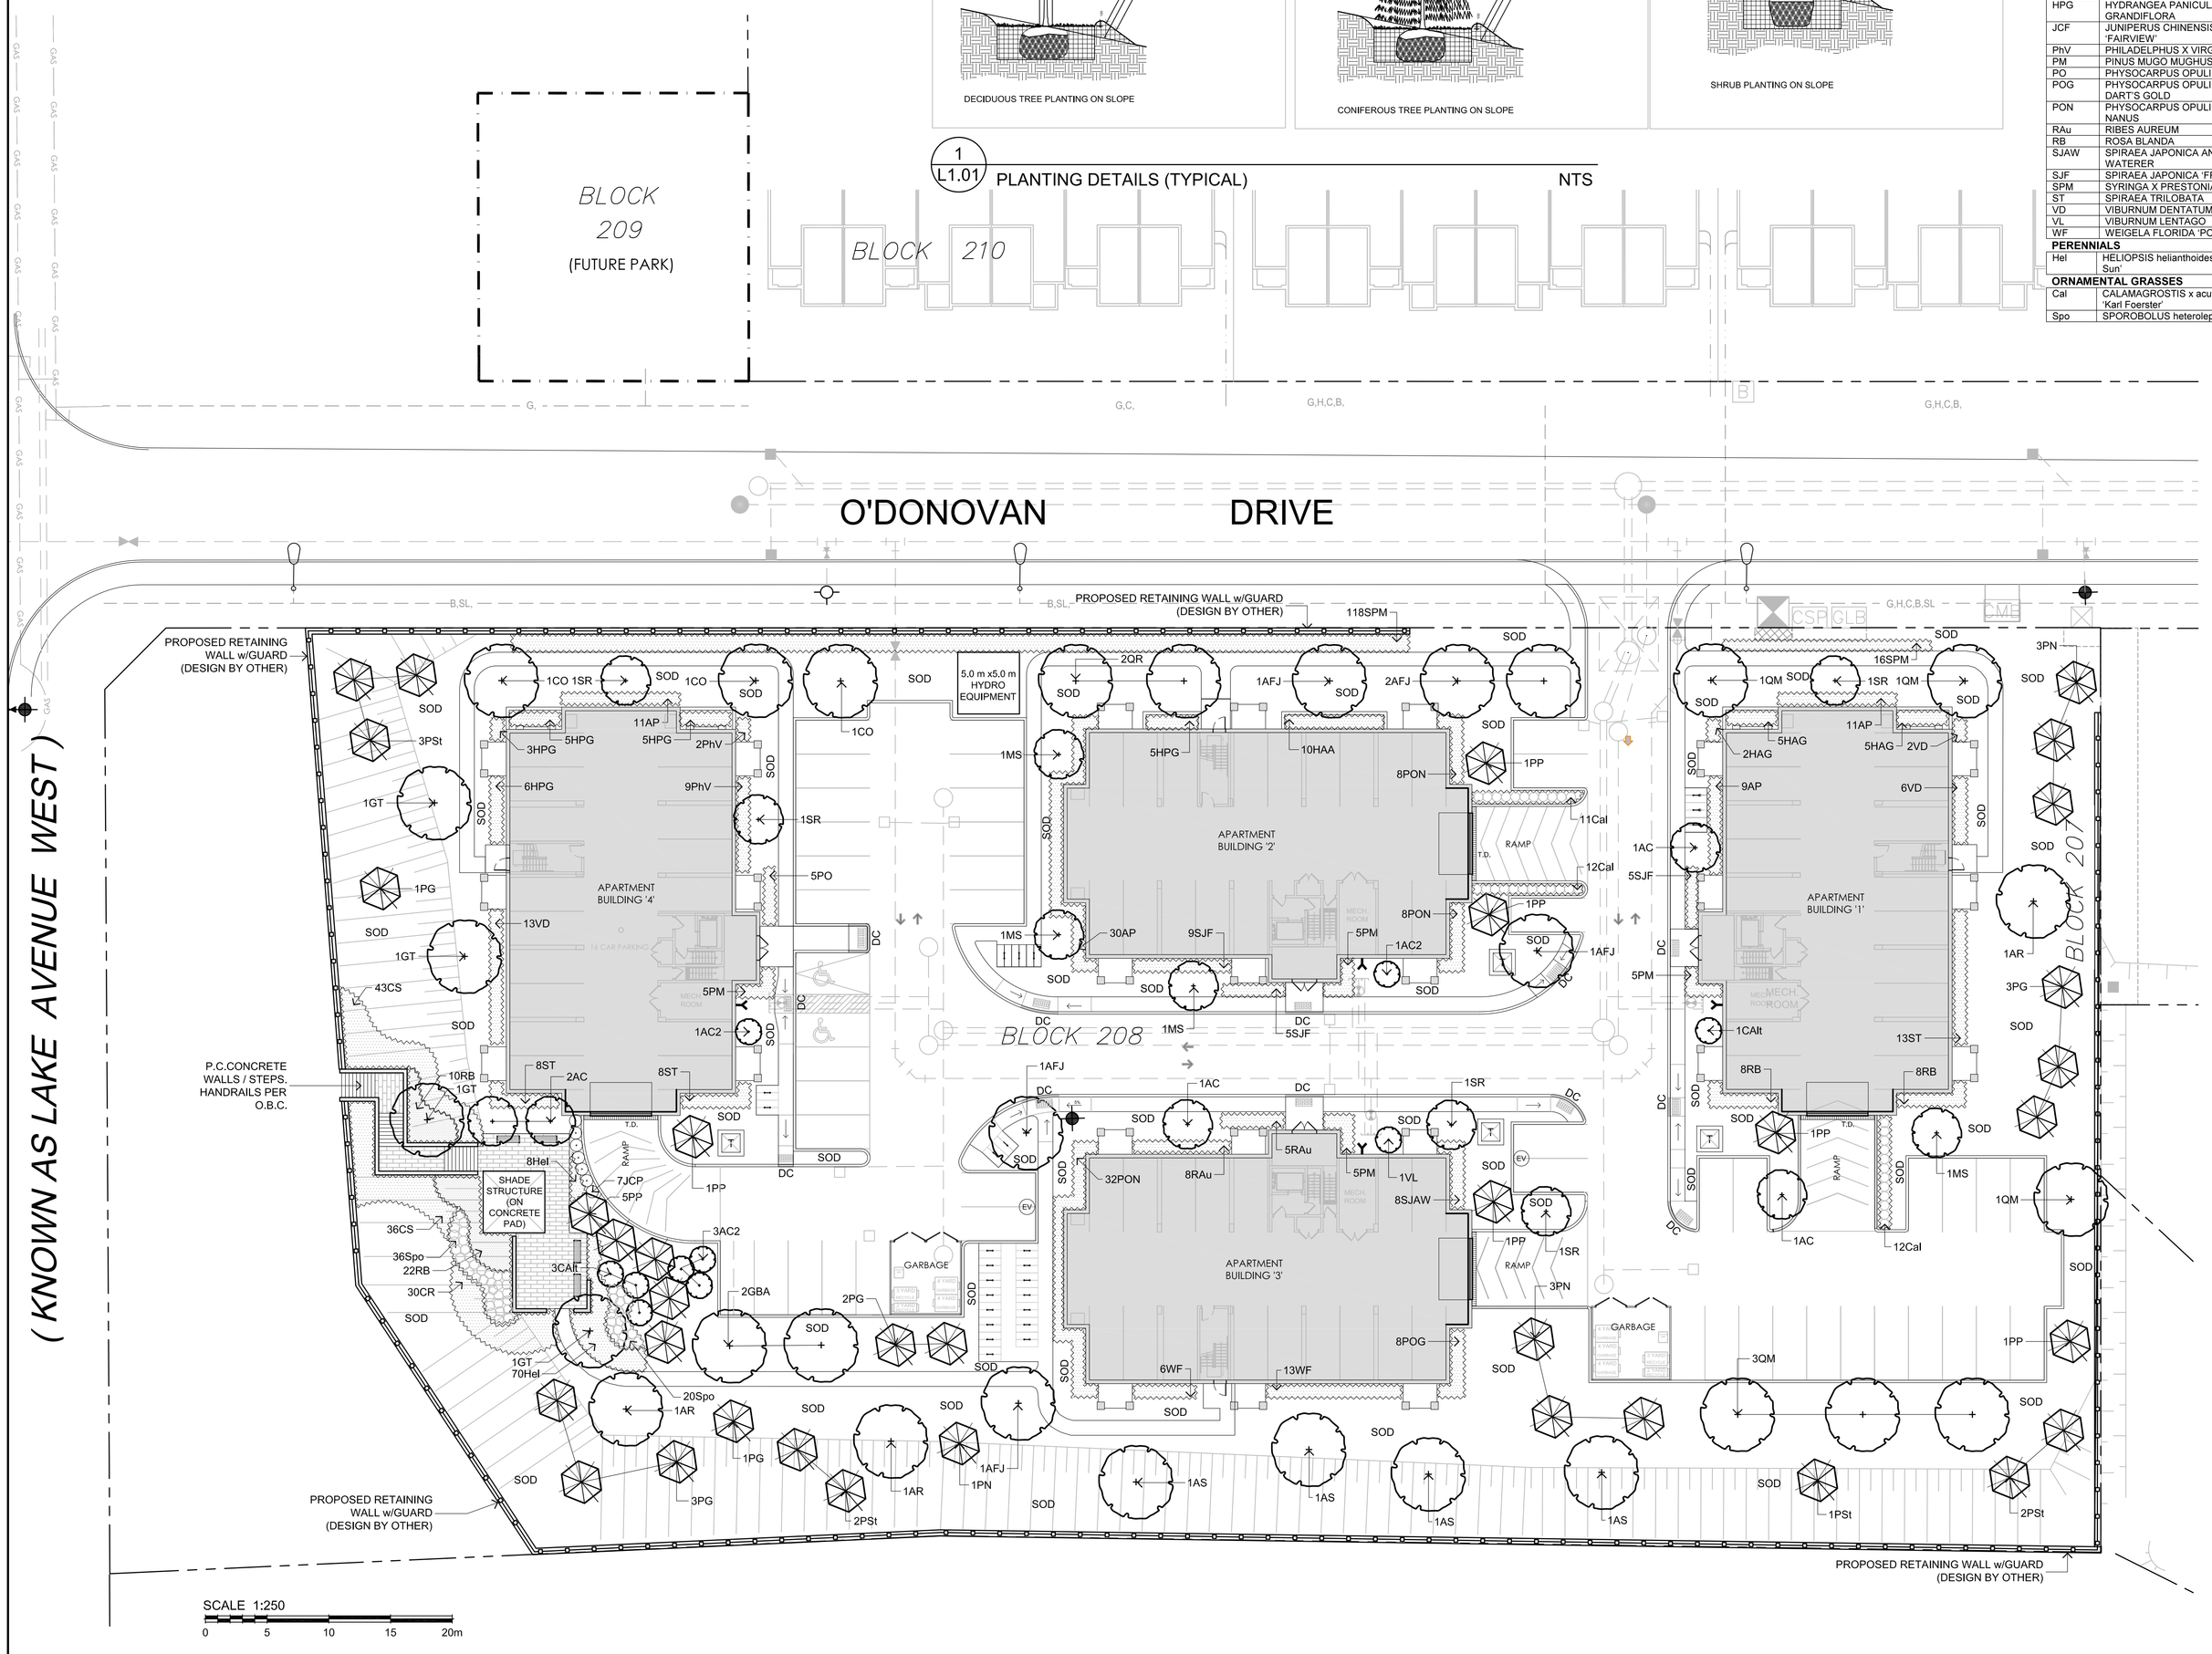

GENERAL NOTES

1. This drawing shall be read in conjunction with all relevant Architectural, Engineering and related Drawings and Documents.
2. Refer to Engineering Drawings for Grading and Servicing.
3. Refer to Architectural Drawings for Site layout.
4. Contractor shall provide the location(s) of all services/utilities by consulting Municipal Authorities and Utility companies and shall be responsible for adequate protection from damage during construction.
5. Plant material shall be No. 1 Grade and shall comply with the Metric Guide Specifications For Nursery Stock (latest edition), published by the Canadian Nursery Trades Association.
6. Plant Material locations are **Schematic / Approximate only**. Contractor shall stake out locations on site prior to work.
7. Contractor shall guarantee all plant material for a period of one (1) full year from the date of final acceptance.
8. **Shrubs** shall be planted in a continuous prepared bed of 450mm depth planting soil mix covered over with a woven polypropylene weed control fabric (**LANDSCAPE FABRIC-Green-Line by Thrace-LINQ**) and 75mm depth composted pine mulch to finish grade, as specified
9. **Perennials** and **Ornamental Grasses** shall be planted in a continuous prepared bed of 450mm depth planting soil mix covered over with 75mm depth composted pine mulch to finish grade.(**NO WEED CONTROL FABRIC**), as specified
10. Sod areas to receive 125mm topsoil. Sod shall be No. 1 quality conforming to the Canadian Nursery Sod Growers Specification.
11. Reinstate all areas damaged or disturbed beyond the limit of Work.
12. Plant Material substitutions shall not be permitted without written approval from the Consultant.
13. Contractor shall advise Consultant a minimum of **48hrs**. prior to proceeding landscape work and any required Field Reviews.
14. **THIS PLAN HAS BEEN PREPARED FOR MUNICIPAL SITE PLAN APPROVAL ONLY AND MAY NOT BE USED FOR ANY OTHER PURPOSE.**

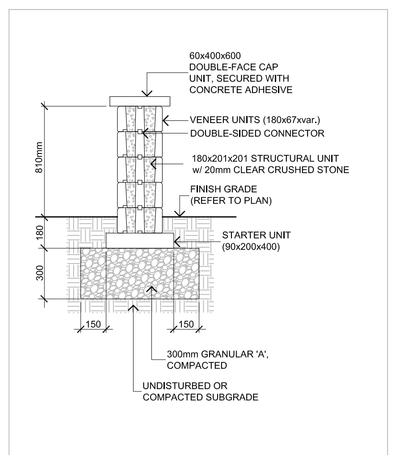

2 L1.01 DOUBLE-SIDED TANDEM WALL SECTION NTS

FOR APPROVAL ONLY

no.	date	revision
4.	APR. 12/24	PER SITE PLAN
3.	NOV.6/23	PER CITY COMMENTS
2.	JULY 5/23	PER SITE PLAN
1.	APR.28/23	ISSUE FOR DPA

North Arrow

Stamp

Contractor shall check and verify all dimensions on site and report all errors and/or omissions to the Consultant.

Work to be done in accordance with all applicable codes and by-laws.

Do not scale Drawing.

This Drawing shall not be used for construction until signed by the Consultant.

Copyright reserved. This Drawing is the exclusive property of Levstek Consultants Inc. and shall not be used without consent.

Consultant
LEVSTEK CONSULTANTS
LANDSCAPE ARCHITECTS
5871 Hugh Crescent · Ottawa · Ontario · K0A 2W0
613 · 826 · 0538

Client
CAVANAGH DEVELOPMENTS

Project
MISSISSIPPI SHORES
CARLETON PLACE, ONTARIO

Drawing Title
LANDSCAPE PLAN

Drawn	Date	Drawing No.
MGB	FEB 2023	L1.01
Scale 1:250	Project No. 1222	